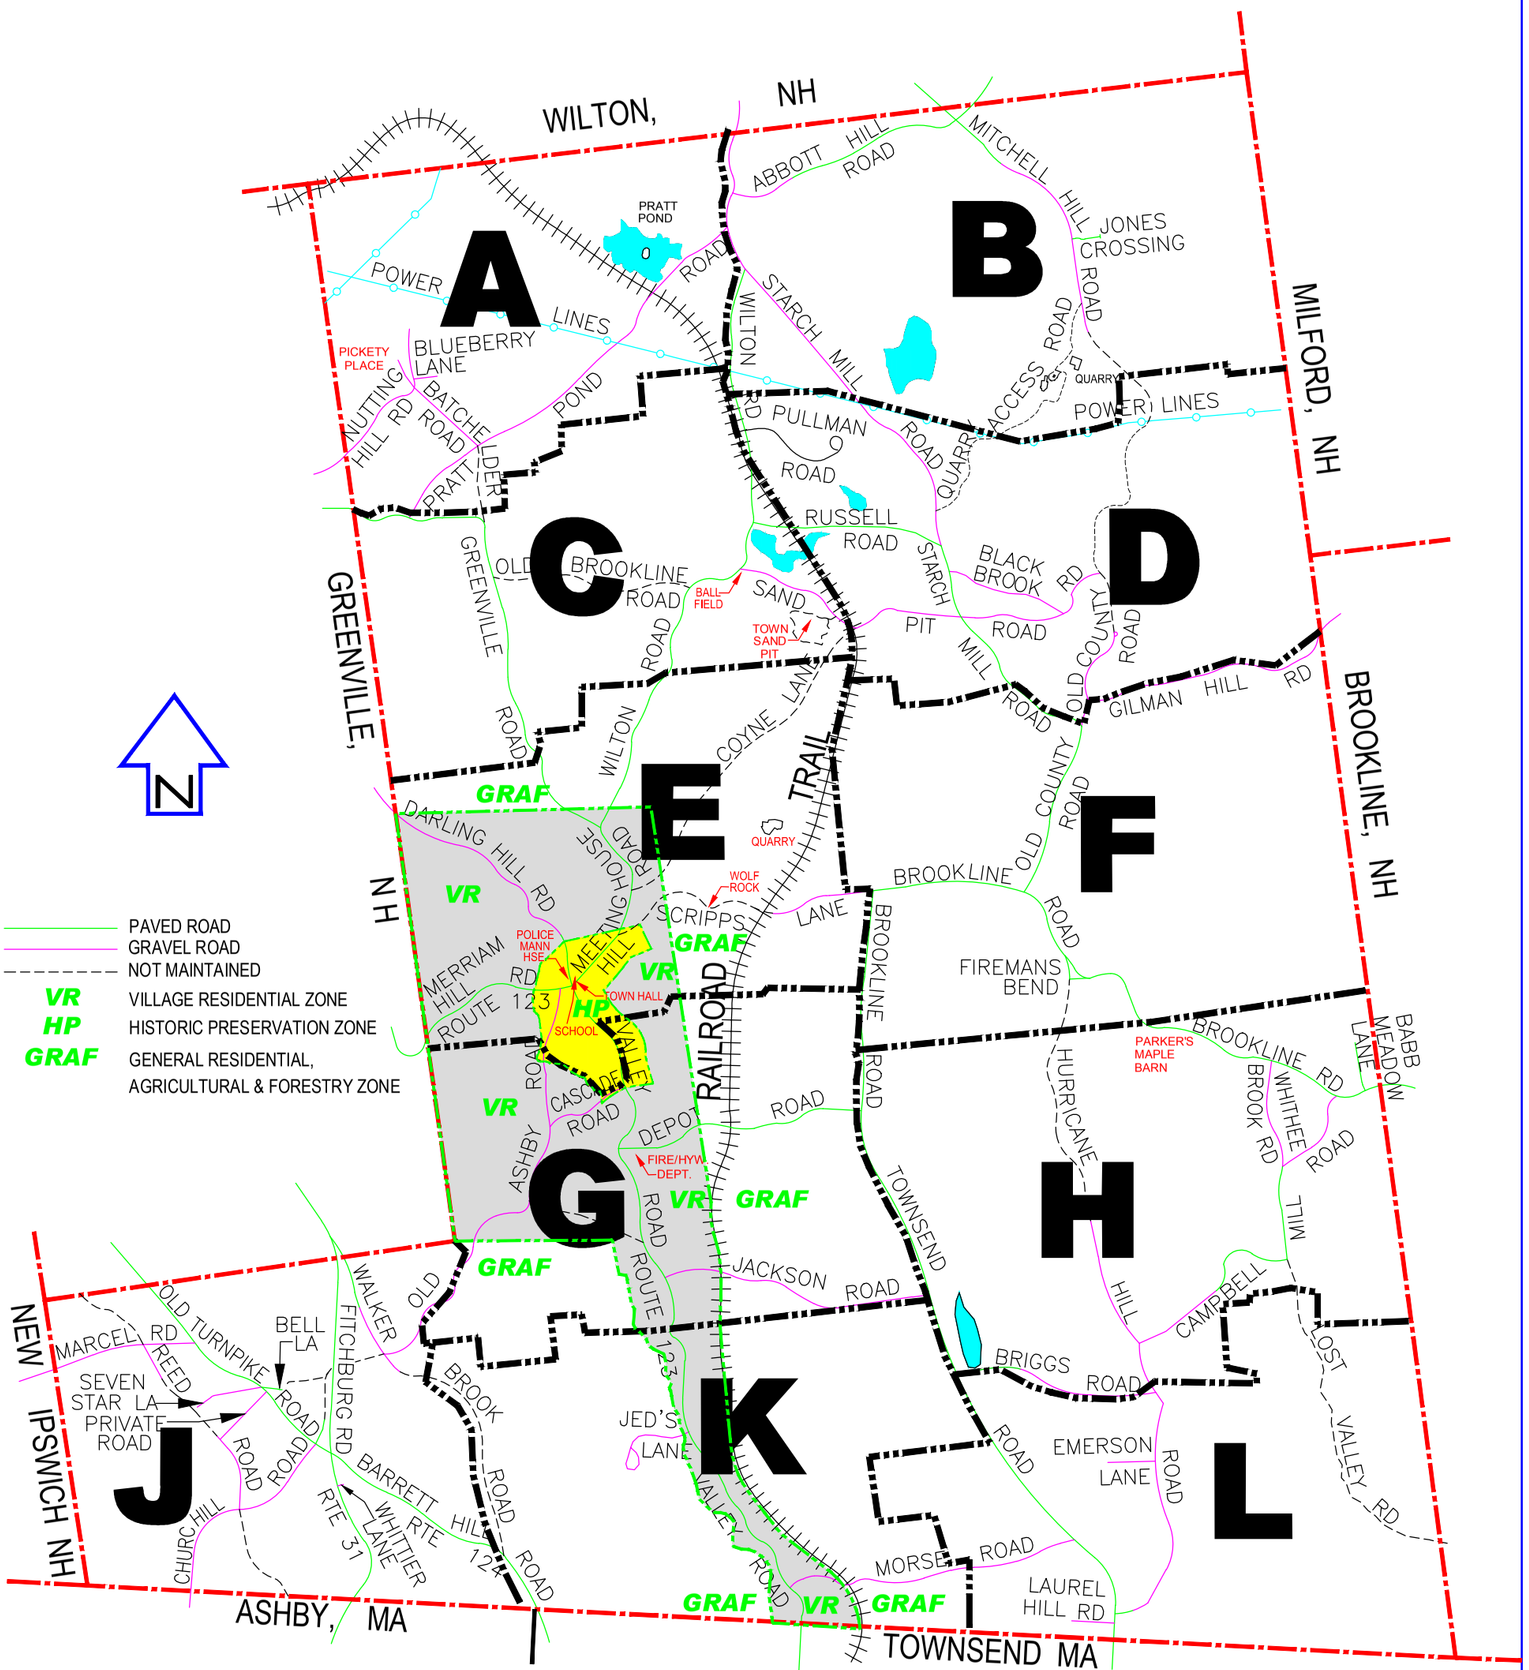

THE INFORMATION SHOWN HEREON WAS PREPARED BY BOB LAROCHELLE FROM VARIOUS PLANS, AND AERIAL PHOTOGRAPHS PROVIDED TO THE TOWN OF MASON. THE TOWN AND PREPARER ASSUME NO RESPONSIBILITY FOR THE ACCURACY OR COMPLETENESS OF THIS INFORMATION. DO NOT USE FOR DEED DESCRIPTIONS.

TOWN OF MASON NEW HAMPSHIRE
CAPT. MANN HOUSE
UNCLE SAM HOUSE
TOWN POUND
MASON QUARRY
INCORPORATED 1768

TOWN OF MASON
TAX MAP INDEX

MASON, NEW HAMPSHIRE

SCALE: 1"=3150'± APRIL 2010

6300 4725 3150 1575 0

GRAPHIC SCALE (1"=3150')